


LEGEND OF SYMBOLS & ABBREVIATIONS

	FIRE HYDRANT		MAIN VALVE MONUMENT
	CLEAN OUT		MANHOLE
	POWER POLE		GUY WIRE
	TELEPHONE PEDESTAL		CABLE BOX
	FIBER OPTIC STUB		OVERHEAD POWERLINE
	WATER VALVE		EDGE OF PAVEMENT
	GAS VALVE		BACK OF CURB
	WATER METER		LIGHTPOLE
	1/2" ROD SET		GAS LINE
	TREE SIZE & TYPE		CENTER LINE
	ELEVATION		CONTOUR LINE

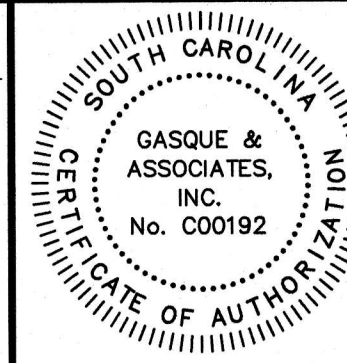


EFFECTIVE MARCH 23, 2021, BEAUFORT COUNTY WILL ADOPT THE NEW FEMA FLOOD ZONE MAPS. THE FLOOD ZONE FOR THIS PROPERTY MAY HAVE CHANGED. PLEASE VERIFY THE CURRENT FLOOD ZONE SHOWN ON THE MAPS DATED MARCH 23, 2021. DUE TO THE CHANGE IN THE FLOOD ZONE MAPS, THE VERTICAL DATUM IN BEAUFORT COUNTY WILL ALSO BE CHANGED FROM NGVD 1929 TO NAVD 1988. PLEASE VERIFY VERTICAL DATUM ON ANY ELEVATION WORK SUCH AS TOPOGRAPHICAL SURVEYS OR ELEVATION CERTIFICATES PERFORMED BEFORE MARCH 23, 2021.

TREE LEGEND

CODE	COMMON NAME	BOTANICAL NAME
PNS	PINE SHORLEAF	Pinus echinata
PNL	PINE LONGLEAF	Pinus palustris
LO	LIVE OAK	Quercus virginiana
O	OAK	Quercus spp.
MAG	SOUTHERN MAGNOLIA	Magnolia grandiflora
PA	PALMETTO	Sabal palmetto
SUB	SUGARBERRY	Celtis laevigata
EL	ELM	Ulmus spp.
HI	HICKORY	Carya spp.
BAY	BAY MAGNOLIA	Gordonia spp.
WX	WAX MYRTLE	Myrica cerifera
CH	BLACK CHERRY	Prunus spp.
CE	EASTERN RED CEDAR	Juniperus virginiana
TA	CHINESE TALLOW-TREE	Sapium sebiferum
PO	YELLOW POPLAR	Liriodendron tulipifera
BI	BIRCH	Betula spp.
CY	BALD CYPRESS	Taxodium distichum
SY	AMERICAN SYCAMORE	Platanus occidentalis
PE	PECAN	Carya illinoensis
CR	CRAPMYRTLE	Lagerstroemia indica
FR	FRUIT TREE	
MP	MAPLE	Morus spp.
DW	DOGWOOD	Cornus florida
GLM	SWEETGUM	Nyssa Sylvatica
WO	WATER OAK	Quercus nigra
LA	LAUREL OAK	Quercus laurifolia
TUL	TULIP TREE	Liriodendron
BJO	BLACKJACK OAK	Quercus marilandica
UNK	UNKNOWN	
CRA	CRAB APPLE	Malus sylvestris
MUL	MULBERRY	Morus
MM	MIMOSA TREE	Albizia julibrissin
WHO	WHITE OAK	Quercus alba
TO	TURKEY OAK	Quercus cerris
HOL	HOLLY	Aquifolias
WIL	WILLOW TREE	Salix alba
TU	TULPELO	Nyssa punctonensis
CHB	CHINABERRY	Melia azedarach
CW	COTTONWOOD	Populus
CL	CHERRY LAUREL	Prunus laurocerasus

ALL TREES ARE LOCATED TO THE FACE OF THE TREE TRUNK. THEREFORE TOLERANCE OF THE TREE LOCATED IS PLUS OR MINUS THE DIAMETER OF THE TREE PLUS 0.5 FEET. ALL TREES ARE MEASURED AT CHEST HEIGHT WHICH IS APPROXIMATELY 40 INCHES ABOVE GROUND. GROUND ELEVATION AT TREE LOCATIONS MAY OR MAY NOT ACCURATELY REPRESENT ELEVATIONS BETWEEN TREE SHOTS DUE TO THE GROUND BUTTRESS AT THE BASE OF THE TREE.
*NOTE: ANY TREE LOCATION THAT IS CRITICAL BEYOND THE TOLERANCE STATED ABOVE FOR DESIGN MUST BE POINTED OUT AND A TIGHTER TOLERANCE MUST BE AGREED UPON.

LOCATION MAP (N.T.S.)

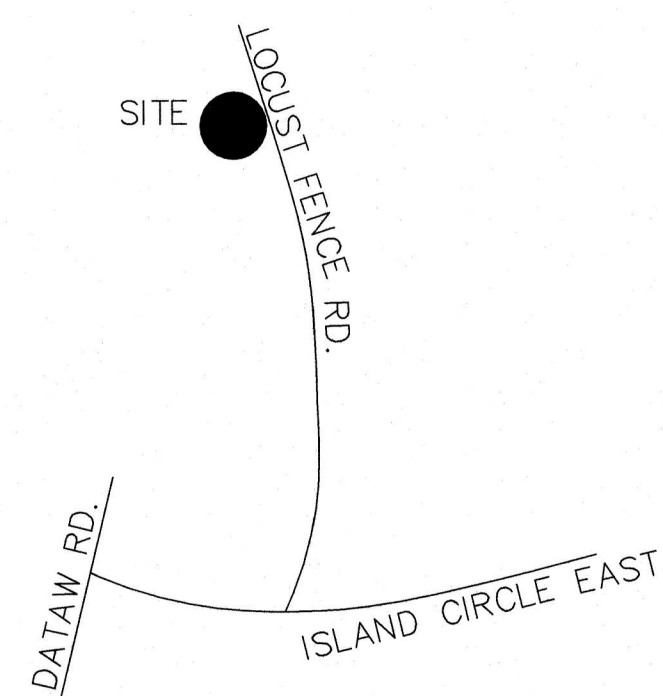


NOTES:

- THE BEARINGS SHOWN HEREON ARE MAGNETIC AND AS SUCH ARE SUBJECT TO LOCAL ATTRACTION.
- THIS PLAT DOES NOT CERTIFY THE PRESENCE OR ABSENCE OF U.S. ARMY CORPS OF ENGINEERS JURISDICTIONAL WETLANDS.
- METHOD OF AREA CALCULATION BASED ON COORDINATE METHOD.
- LOCATION OF UNDERGROUND UTILITIES ARE FROM SURFACE INDICATIONS ONLY AND ARE NOT CERTIFIABLE.
- THIS PLAT REPRESENTS A SURVEY BASED ON THE LISTED REFERENCES ONLY AND IS NOT THE RESULT OF A TITLE SEARCH.
- CERTIFICATIONS ARE NOT TRANSFERABLE TO ADDITIONAL INSTITUTIONS OR SUBSEQUENT OWNERS.
- THE CERTIFIER HAS NOT INVESTIGATED OR BEEN INSTRUCTED TO INVESTIGATE THE EXISTENCE OR NONEXISTENCE OF ANY OVERLAY DISTRICTS, SUCH AS: AIRPORT, MILITARY, NOISE, CRASH POTENTIAL OR ENVIRONMENTAL ISSUES.
- BEFORE ANY DESIGN WORK OR CONSTRUCTION ON THIS SITE IS STARTED FLOOD ZONE INFORMATION MUST BE VERIFIED BY PROPER BUILDING CODES OFFICIAL.
- SETBACKS SHOWN AS PER PLAT OF RECORD AND MUST BE VERIFIED WITH OFFICIAL AGENCY BEFORE PURCHASE AND OR CONSTRUCTION ON SUBJECT PROPERTY.
- THIS PROPERTY APPEARS TO LIE IN FLOOD ZONE "X" MAP NUMBER 45013C0180G DATED 3/23/2021 1988 NAVD.
- CONTOUR INTERVAL IS 1'.
- VERTICAL DATUM IS 1988 NAVD.

REFERENCES:


- T.M.S. R300 005 00A 0517 0000
- PLAT BY DAVID E. GASQUE DATED 3/1/2019 DEED BOOK 3746 PAGE 2586 BEAUFORT COUNTY R.M.C. OFFICE

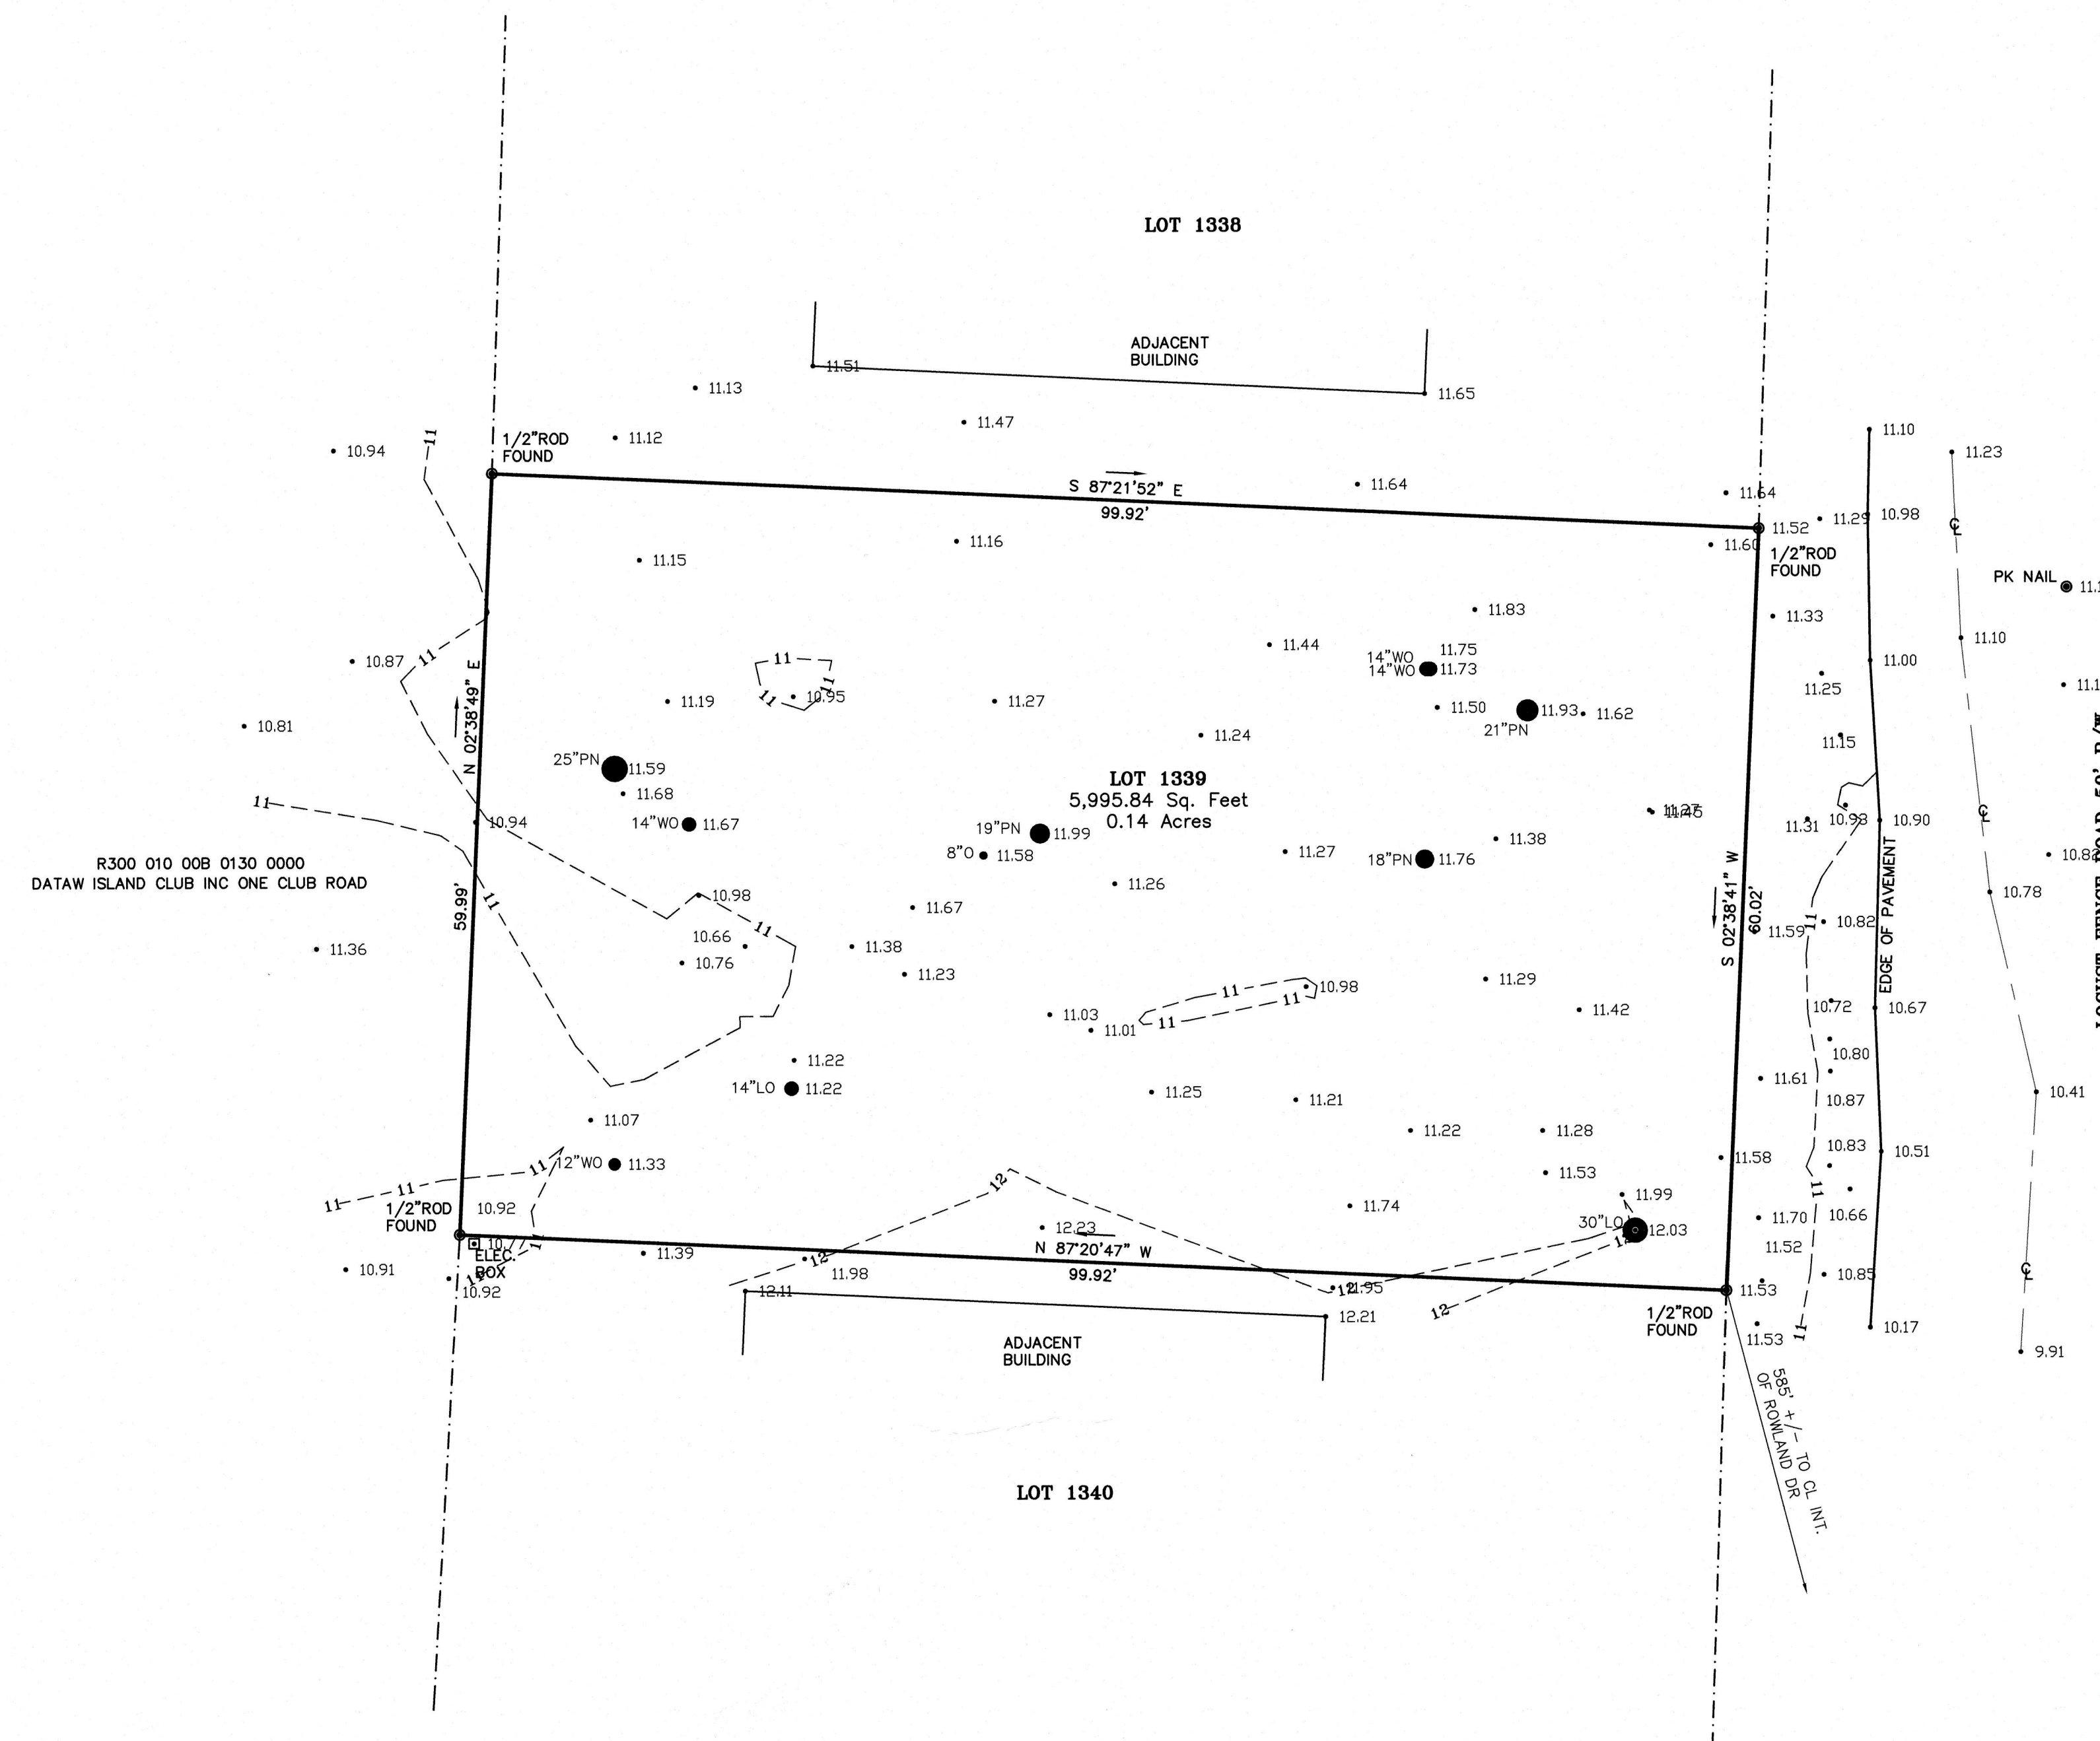

GASQUE & ASSOCIATES INC. LAND SURVEYORS · PLANNERS

28 PROFESSIONAL VILLAGE CIRCLE, BEAUFORT, S.C.
P.O. BOX 1363, BEAUFORT, S.C.
(843) 522-1798

David E. Gasque, R.L.S.
S.C. Registration Number 10506

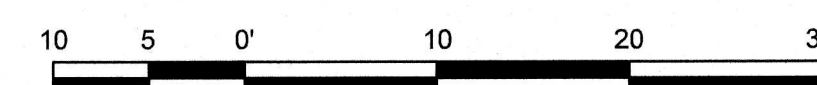

THIS PLAT IS COPYRIGHTED AND IS ONLY INTENDED FOR THE USE OF THE ENTITY OR PERSON(S) SHOWN HERE ON.

TREE AND TOPOGRAPHICAL SURVEY LOT 1339 PHASE VIB MAP 29 PREPARED FOR FAMILY TIDE PROPERTES, LLC DATAW ISLAND BEAUFORT COUNTY SOUTH CAROLINA

DATE 4/30/2021 SCALE 1"=10'

JOB#54290 F.B.# 1060/CMG DRAWN BY7